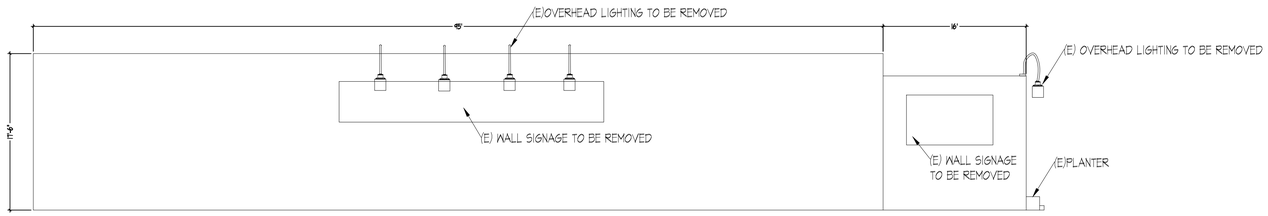

EXISTING WEST (BACK) ELEVATION

SCALE:1/8"=1'-0"

PROPOSED WEST (BACK) ELEVATION

SCALE:1/8"=1'-0"

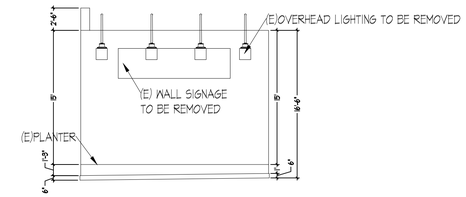

EXTG SOUTH (SIDE) ELEVATION

SCALE:1/8"=1'-0"

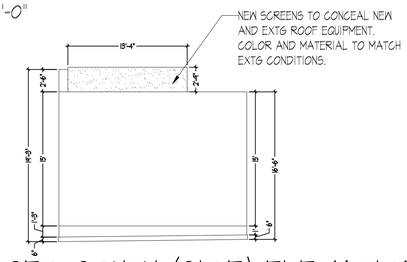

PROPOSED SOUTH (SIDE) ELEVATION

SCALE:1/8"=1'-0"

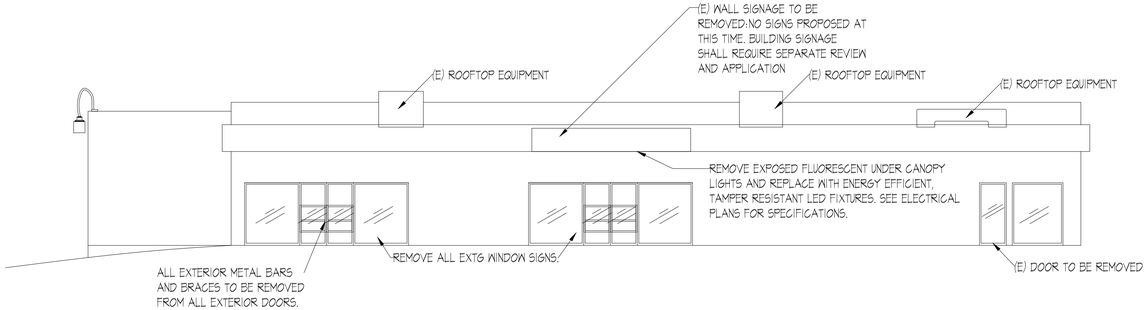

EXISTING EAST (FRONT) ELEVATION

SCALE:1/8"=1'-0"

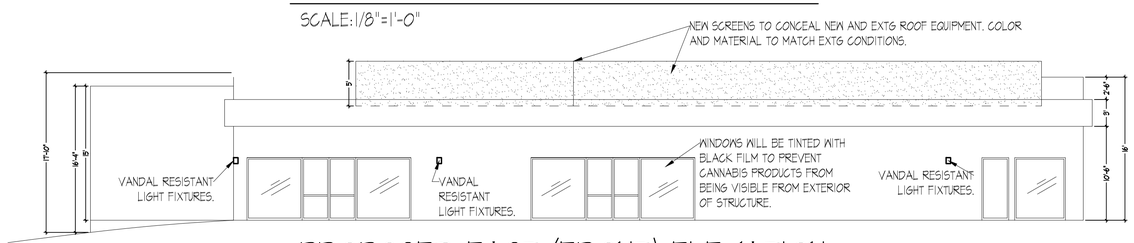

PROPOSED EAST (FRONT) ELEVATION

SCALE:1/8"=1'-0"

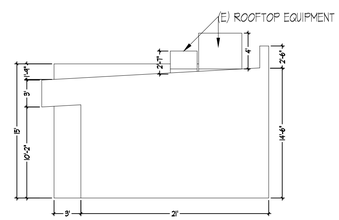

EXTG NORTH (SIDE) ELEVATION

SCALE:1/8"=1'-0"

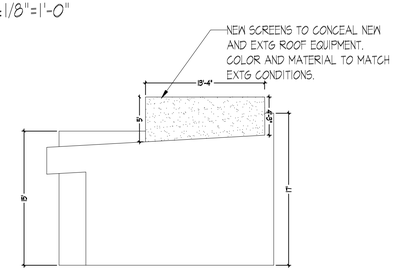

PROPOSED NORTH (SIDE) ELEVATION

SCALE:1/8"=1'-0"

ADDITIONAL NOTES

1. NUMBERS OR LETTERS SHOULD BE CLEARLY VISIBLE FROM THE STREET
2. ALL EXTERIOR DOORS SHALL HAVE VANDAL RESISTANT LIGHT FIXTURE INSTALLED ABOVE THE DOOR. THE DOOR SHALL BE ILLUMINATED WITH A MINIMUM ONE FOOT CANDLE ILLUMINATION AT GROUND LEVEL, EVENLY DISPERSED.

NOTICE:
The designs and ideas indicated by these drawings were created for the use of this project only and are the sole property of Jonathan L. Zane, Architect. These designs may not be used for any other purpose whatsoever or reproduced without the written consent of Jonathan L. Zane, Architect

REVISIONS

DATE:	BY:
1	

JONATHAN L. ZANE
ARCHITECTURE
JONATHAN L. ZANE, ARCHITECT – CA. LIC. #C-11,046
958 NORTH LA CADENA DRIVE
COLTON, CA 92324 (909) 825-7500

LICENSED ARCHITECT
JONATHAN L. ZANE
NO.-C11,046
REN.-31-19
STATE OF CALIFORNIA

DATE : 02/ 07 /2019

SUBMITTALS	
DATE:	PHASE
02/02/19	BUILDING/SAFETY SUB.

A Project For:
RD MOVAL, LLC, T.I.
21820 ALESSANDRO BLVD.
MORENO VALLEY,CA 92553

APPLICABLE CODES:
California Building Code 2016 C.B.C.
California Mechanical Code 2016 C.M.C.
2016 C.P.C. 2016 C.F.C.
2016 C.E.C.
2016 Energy Code from B.C.
2016 California Energy Code
All new work shall comply with listed codes and all amendments and adopted standards.

DATE : 06/ 13 /19
SCALE :
DRAWN : Y.LEMUS
JOB : 0000
SHEET : A-6