PLOT PLAN

MORENO VALLEY LOGISTICS CENTER

DEVELOPER:
PROLOGIS
2817 E. CEDAR STREET, SUITE 200
ONTARIO, CALIFORNIA 91761
PHONE: (909) 673-8700
FAX: (213) 673-8702
ATTN: SCOTT MULKAY

ARCHITECT:
HPA, INC.
18831 BARDEEN AV., SUITE 100
IRVINE, CALIFORNIA 92612
PHONE: (949) 863-1770
FAX: (949) 863-0851
ATTN: JAMIE CRUZ

OWNER:
MOORPARK COUNTY PROPERTIES
c/o LAMB & KAWAKAMI LLP
333 SOUTH GRAND AVENUE, SUITE 4200
LOS ANGELES, CA 90071
PHONE: (213) 630-55
FAX: (213) 630-5555

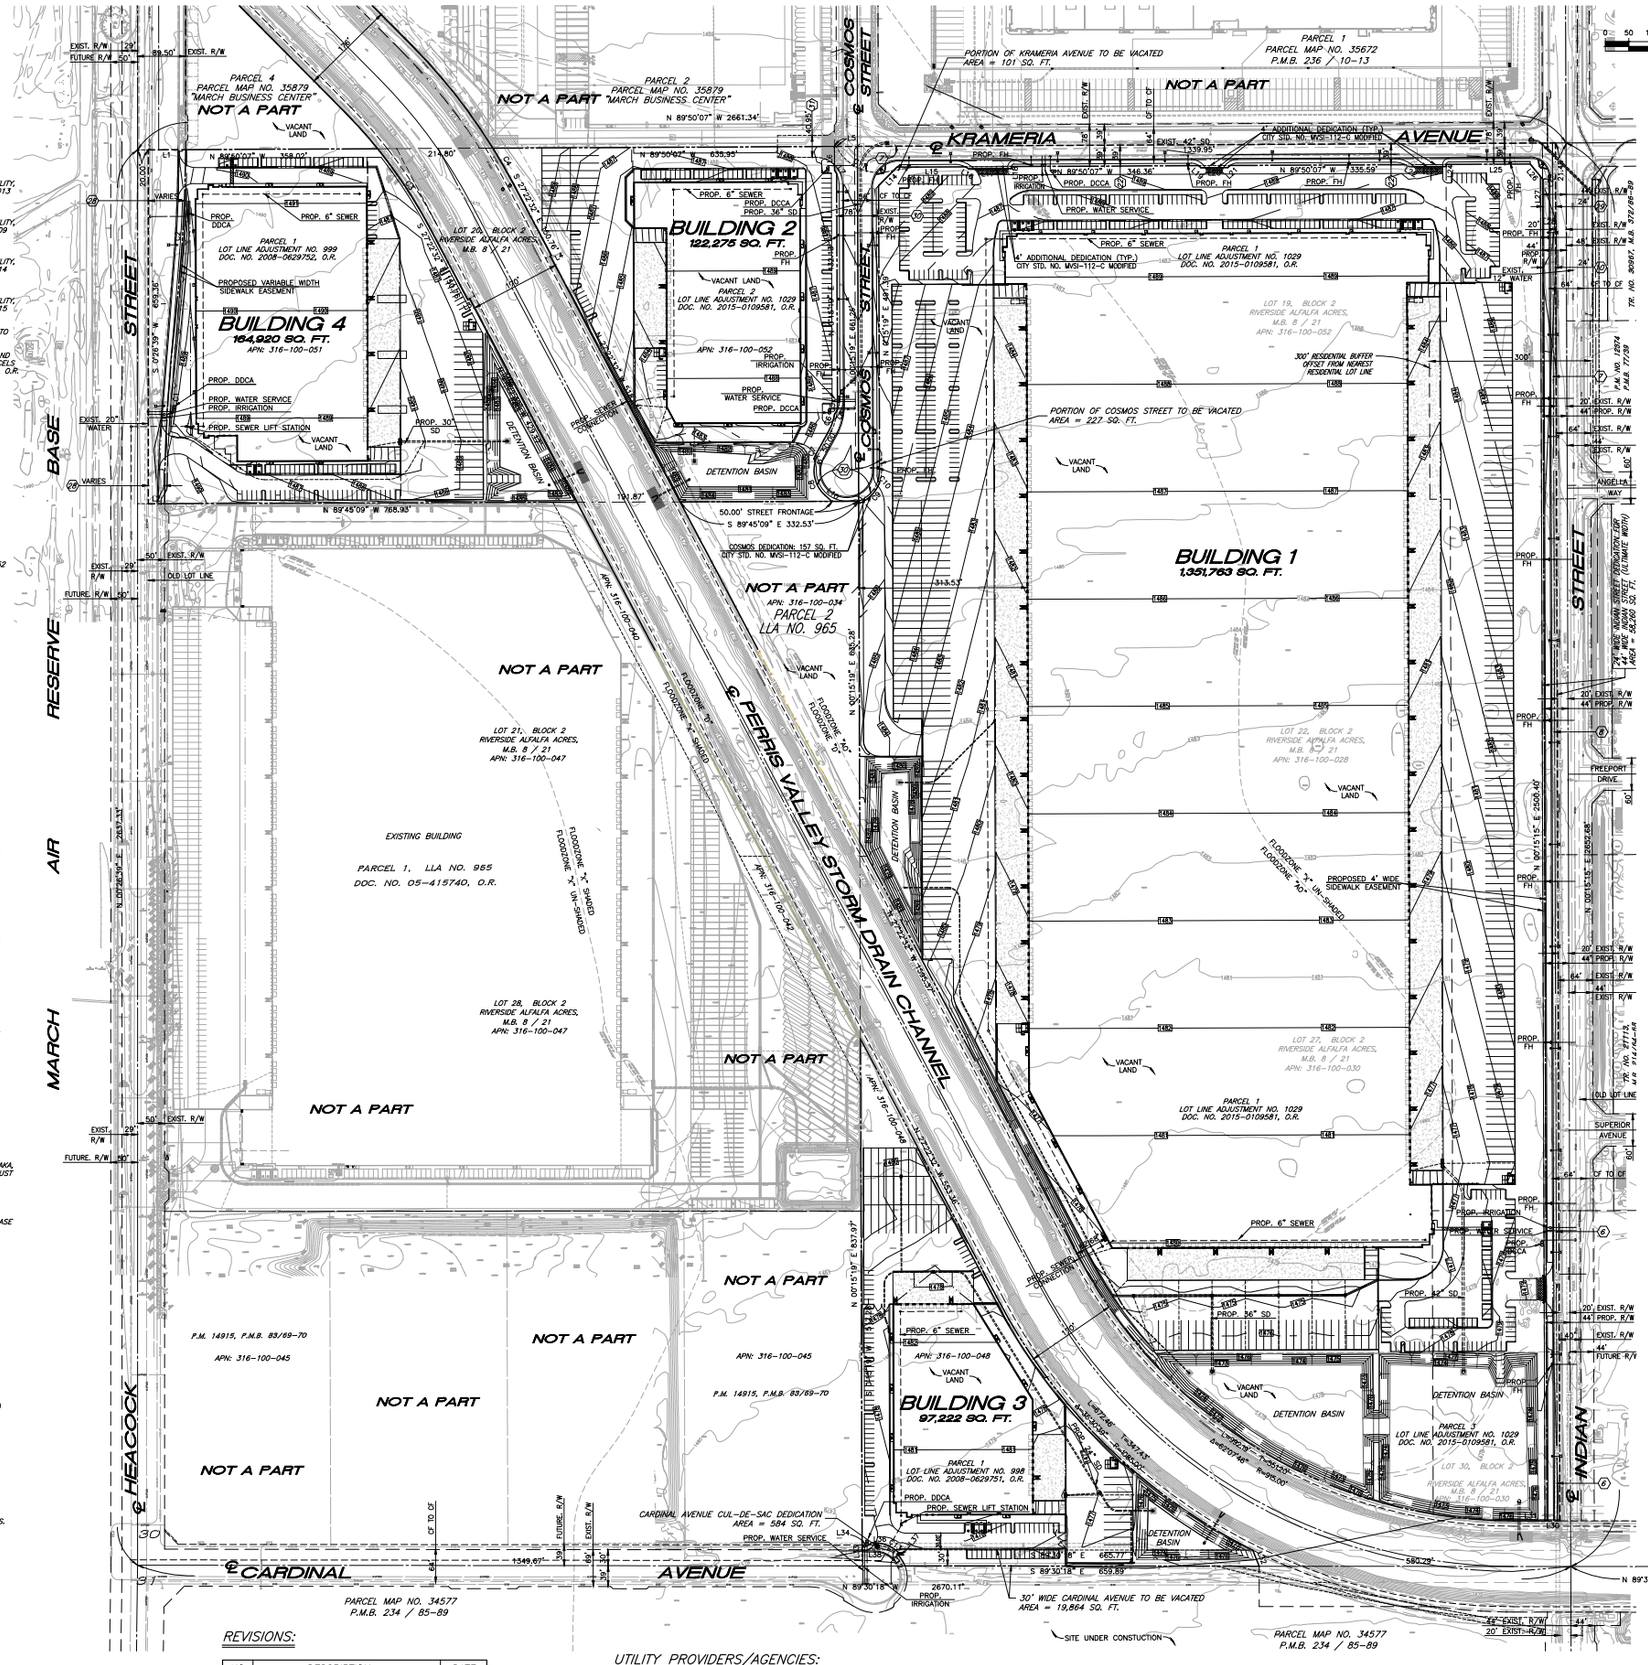
BUILDING 1
1,351,763 SQ. FT.
BUILDING 2
122,275 SQ. FT.
BUILDING 3
97,222 SQ. FT.
BUILDING 4
164,920 SQ. FT.
APN: 316-100-051
DETENTION BASIN
NOT A PART
PARCEL 1
PARCEL MAP NO. 35672
P.M.B. 236 / 10-13
PARCEL 2
PARCEL MAP NO. 35879
"MARCH BUSINESS CENTER"
PARCEL 4
PARCEL MAP NO. 35879
"MARCH BUSINESS CENTER"
PARCEL 2
LLA NO. 965
PARCEL 1, LLA NO. 965
DOC. NO. 05-415740, O.R.
EXISTING BUILDING
PARCEL 1
LOT LINE ADJUSTMENT NO. 1029
DOC. NO. 2015-0109581, O.R.
PARCEL 1
LOT LINE ADJUSTMENT NO. 999
DOC. NO. 2008-0629752, O.R.
PARCEL 1
LOT LINE ADJUSTMENT NO. 998
DOC. NO. 2008-0629751, O.R.
PARCEL 3
LOT LINE ADJUSTMENT NO. 1029
DOC. NO. 2015-0109581, O.R.
PARCEL MAP NO. 34577
P.M.B. 234 / 85-89
P.M. 14915, P.M.B. 83/69-70
APN: 316-100-045
APN: 316-100-047
APN: 316-100-048
APN: 316-100-052
APN: 316-100-034
APN: 316-100-030
APN: 316-100-042
APN: 316-100-028
LOT 19, BLOCK 2
RIVERSIDE ALFALFA ACRES,
M.B. 8 / 21
LOT 20, BLOCK 2
RIVERSIDE ALFALFA ACRES,
M.B. 8 / 21
LOT 21, BLOCK 2
RIVERSIDE ALFALFA ACRES,
M.B. 8 / 21
LOT 22, BLOCK 2
RIVERSIDE ALFALFA ACRES,
M.B. 8 / 21
LOT 27, BLOCK 2
RIVERSIDE ALFALFA ACRES,
M.B. 8 / 21
LOT 28, BLOCK 2
RIVERSIDE ALFALFA ACRES,
M.B. 8 / 21
LOT 30, BLOCK 2
RIVERSIDE ALFALFA ACRES,
M.B. 8 / 21
PORTION OF KRAMERIA AVENUE TO BE VACATED
AREA = 101 SQ. FT.
PORTION OF COSMOS STREET TO BE VACATED
AREA = 227 SQ. FT.
30' WIDE CARDINAL AVENUE TO BE VACATED
AREA = 19,864 SQ. FT.
PROPOSED 4' WIDE SIDEWALK EASEMENT
300' RESIDENTIAL BUFFER OFFSET FROM NEAREST RESIDENTIAL LOT LINE
CARDINAL AVENUE CUL-DE-SAC DEDICATION
AREA = 584 SQ. FT.
COSMOS DEDICATION: 157 SQ. FT.
CITY STD. NO. MVSI-112-C MODIFIED
4' ADDITIONAL DEDICATION (TYP.)
CITY STD. NO. MVSI-112-C MODIFIED
50.00' STREET FRONTAGE
S 89°45'09" E 332.53'
N 89°45'09" W 768.93'
N 89°50'07" W 2661.34'
N 89°50'07" W 346.36'
N 89°50'07" W 335.59'
N 89°30'18" W 2640.34'
S 89°30'18" E 659.89'
N 00°15'15" E 2505.40'
N 00°15'19" E 637.97'
S 00°15'19" W 637.97'
N 00°15'19" E 661.38'
N 00°15'10" E 685.28'
S 00°15'19" W 1320.76'
S 00°15'19" W 1320.76'
S 00°15'19" W 1320.76